© 2024 TE Connectivity. All Rights Reserved.

PN 1-6

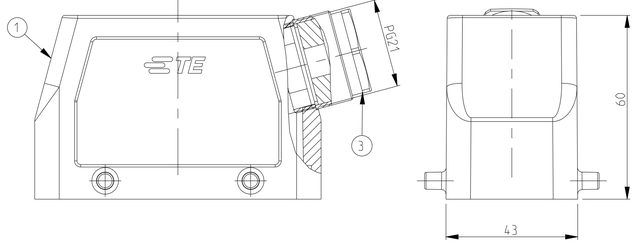

PN 0-1

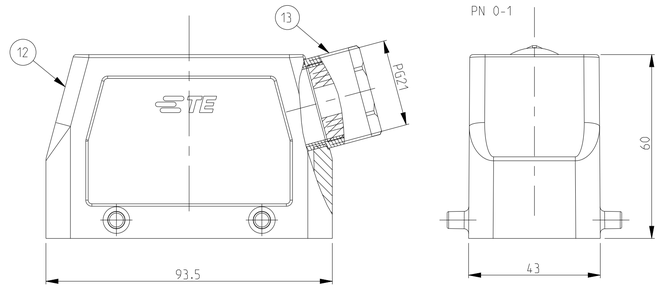

~~PN 2-6~~ A8

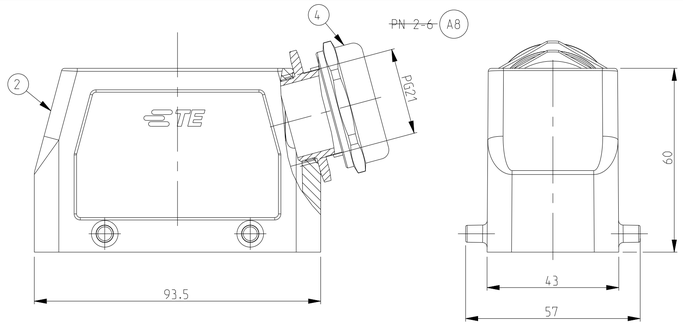

PN 1-1 & 2-1

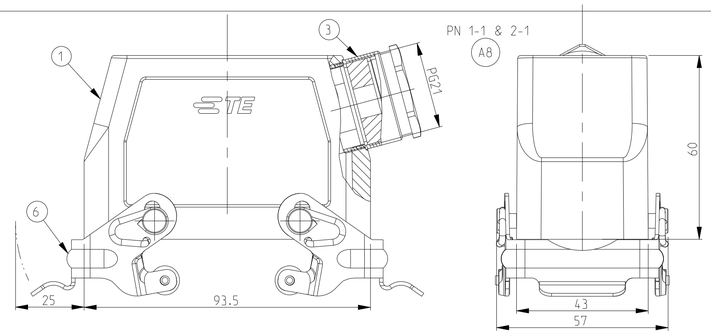

PN 0-2

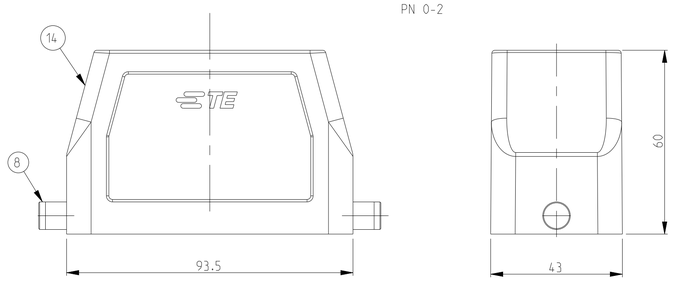

PN 1-7

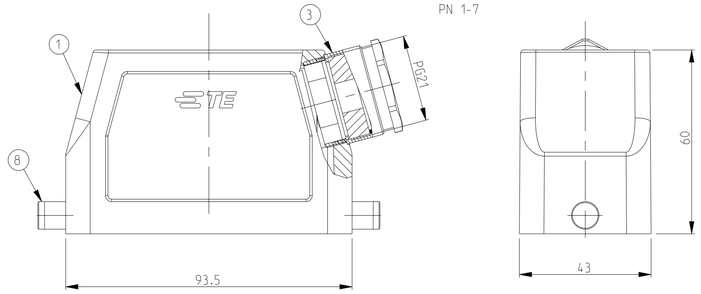

PN 2-7

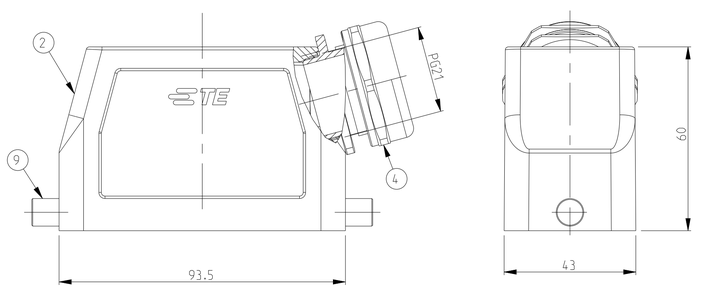

PN 1-3

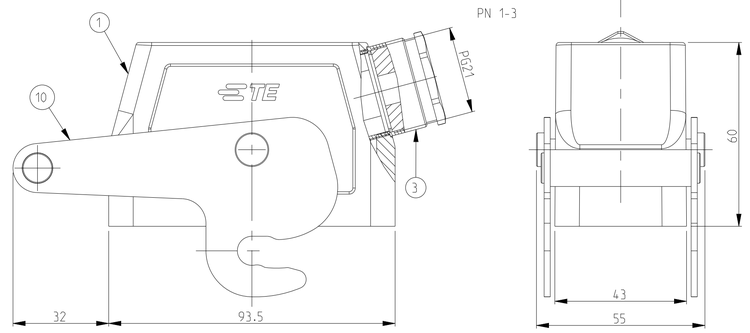

PN 2-3

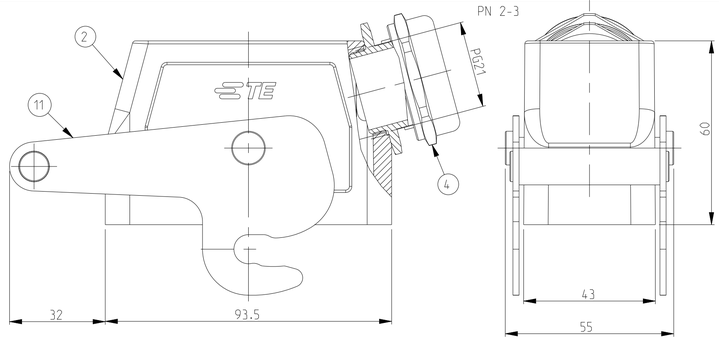

REVISIONS					
P	LTR	DESCRIPTION	DATE	DWN	APVD
	A8	ECR-10-022250	27.10.2010	SR	AR
	A9	ECR-17-013084	29MAR18	SG	MKO
	A10	REVISED PER ECR-24-201443	24APR24	RK	WR

NOTES

1 Material: Housing: aluminium diecasting alloy
Seals: Neoprene: Viton

2 Surface:- -Powder varnish grey
-Aluminium oxide+Varnish black/ White/ Yellow

3 Varnish on the inside not necessary

4 Packaging
Packaging quantity 5 piece in a box

5 Special packaging quantity 50 pieces in kanban-box

6 OBSOLETE PARTS: OBSOLETE CIS STREAMLINING PER D.RENAUD/D.SINISI

PN 0-1

SCALE 1:2

A8 ~~PN 2-6~~

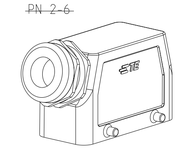

SCALE 1:2

A8 PN 1-1 & 2-1

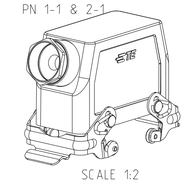

SCALE 1:2

PN 1-6

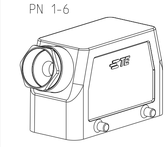

SCALE 1:2

PN 1-7

SCALE 1:2

PN 2-7

SCALE 1:2

PN 1-3

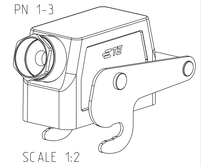

SCALE 1:2

PN 2-3

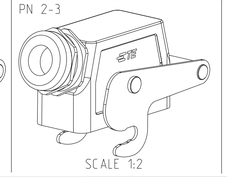

SCALE 1:2

PN 0-2

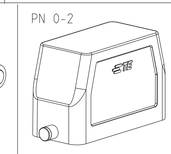

SCALE 1:2

ITEM NO	DESCRIPTION	MATERIAL	SURFACE	COLOR	NOTES
1	Hood HB.16	Aluminium		Grey	Without Bolt
1	Cable connection round PG21	Brass	Nickel plated	-	Seal from Viton
1	Hood HB.16.Pg.1.21	Aluminium	-	Black	Unpainted
1	ZB-Central locking	Stainless steel	-	-	-
1	ZB-Central locking	Steel	Zinc plated	Blue	-
2	LB-Clip bolt	Stainless steel	Blank	-	-
2	LB-Clip bolt	Steel	Zinc plated	Blue	-
	VS-Locking clip	Stainless steel	-		-
2	VS-Locking clip	Steel	Zinc plated	Blue	-
	VS-Clip bolt	Stainless steel	-		-
1	Gland fitting PG21	Brass	Nickel plated		-
1	Cable conection round PG21	Brass	Nickel plated		-
1	Hood HB.16.Pg.1.21	Aluminium	Aluminium oxide	Black	-
1	Hood HB.16.Pg.1.21	Aluminium	-	Grey	-

0-20-12-31-32-71-72-11-12-61-6	DESCRIPTION
HB.16.ST.GR	ORDERING TEXT
~~HB.16.STS.1.21.V.SO~~	
~~HB-K/Z.16.STS-ZB.1.21~~	
HB-Z.16.STS-ZB.1.21	
HB-K.16.STS-GR.1.21	
HB.16.STS-GR.1.21	
HB-K.16.STS-VS.1.21	
HB.16.STS-VS.1.21	
~~HB-K.16.STS-1.21~~	
HB.16.STS.1.21	

THIS DRAWING IS A CONTROLLED DOCUMENT.

DIMENSIONS: mm

TOLERANCES UNLESS OTHERWISE SPECIFIED: ISO 8015 ISO 2768-mK DIN 9001-100
0 PLC ±1°
1 PLC ±0°30'
2 PLC ±0°10'
3 PLC ±0°05'
4 PLC ±0°01'
ANGLES ±1°

MATERIAL - -

FINISH - -

DWN Schneider 30.11.1998
CHK Schweiger 30.11.1998
APVD -
PRODUCT SPEC -
APPLICATION SPEC -
WEIGHT -

TE Connectivity

NAME Hood.HB.16
- -

SIZE	CAGE CODE	DRAWING NO	RESTRICTED TO
A1	00779	C-1102289	-

CUSTOMER DRAWING | SCALE 1:1 | SHEET 1 OF 1 | REV A10

4805 (3/13)